

SCALE: 3/4"=1'-0"



SCALE: 3/8"=1'-0"



SCALE: 3/8"=1'-0"



SCALE: 3/8"=1'-0"



PARAPET DETAIL
SCALE: 1"=1'-0"
LOW WALL

PARAPET DETAIL
SCALE: 1"=1'-0" HIGH WALL

A diagram of a truss section. It shows a horizontal line representing the bottom chord. Above this line, there are several vertical lines representing internal members. The text "BOTTOM OF TRUSS" is written vertically along the left side of the diagram, with an arrow pointing to the bottom chord line.

SELECT
A

ISSUED FOR	
26-7-94	
4-4-94	
FID	
DRAWN BY	
CHECKED BY	
APPROVED BY	
NOVEMBER 5 1994	
SANIT	
PRINCE GEORGE	

AED



JAMES W. BUCKLEY & ASSOCIATES INC. ARCHITECTS
GEORGIA
ROME

ROME


SWANSON, MD ALBANY



NOVEMBER 15, 1983
STATE OF GEORGIA
REGISTERED PROFESSIONAL ENGINEER
NO. 12345
JAMES W. BUCKLEY & ASSOCIATES INC.

AS1

DE TO A. 11/83

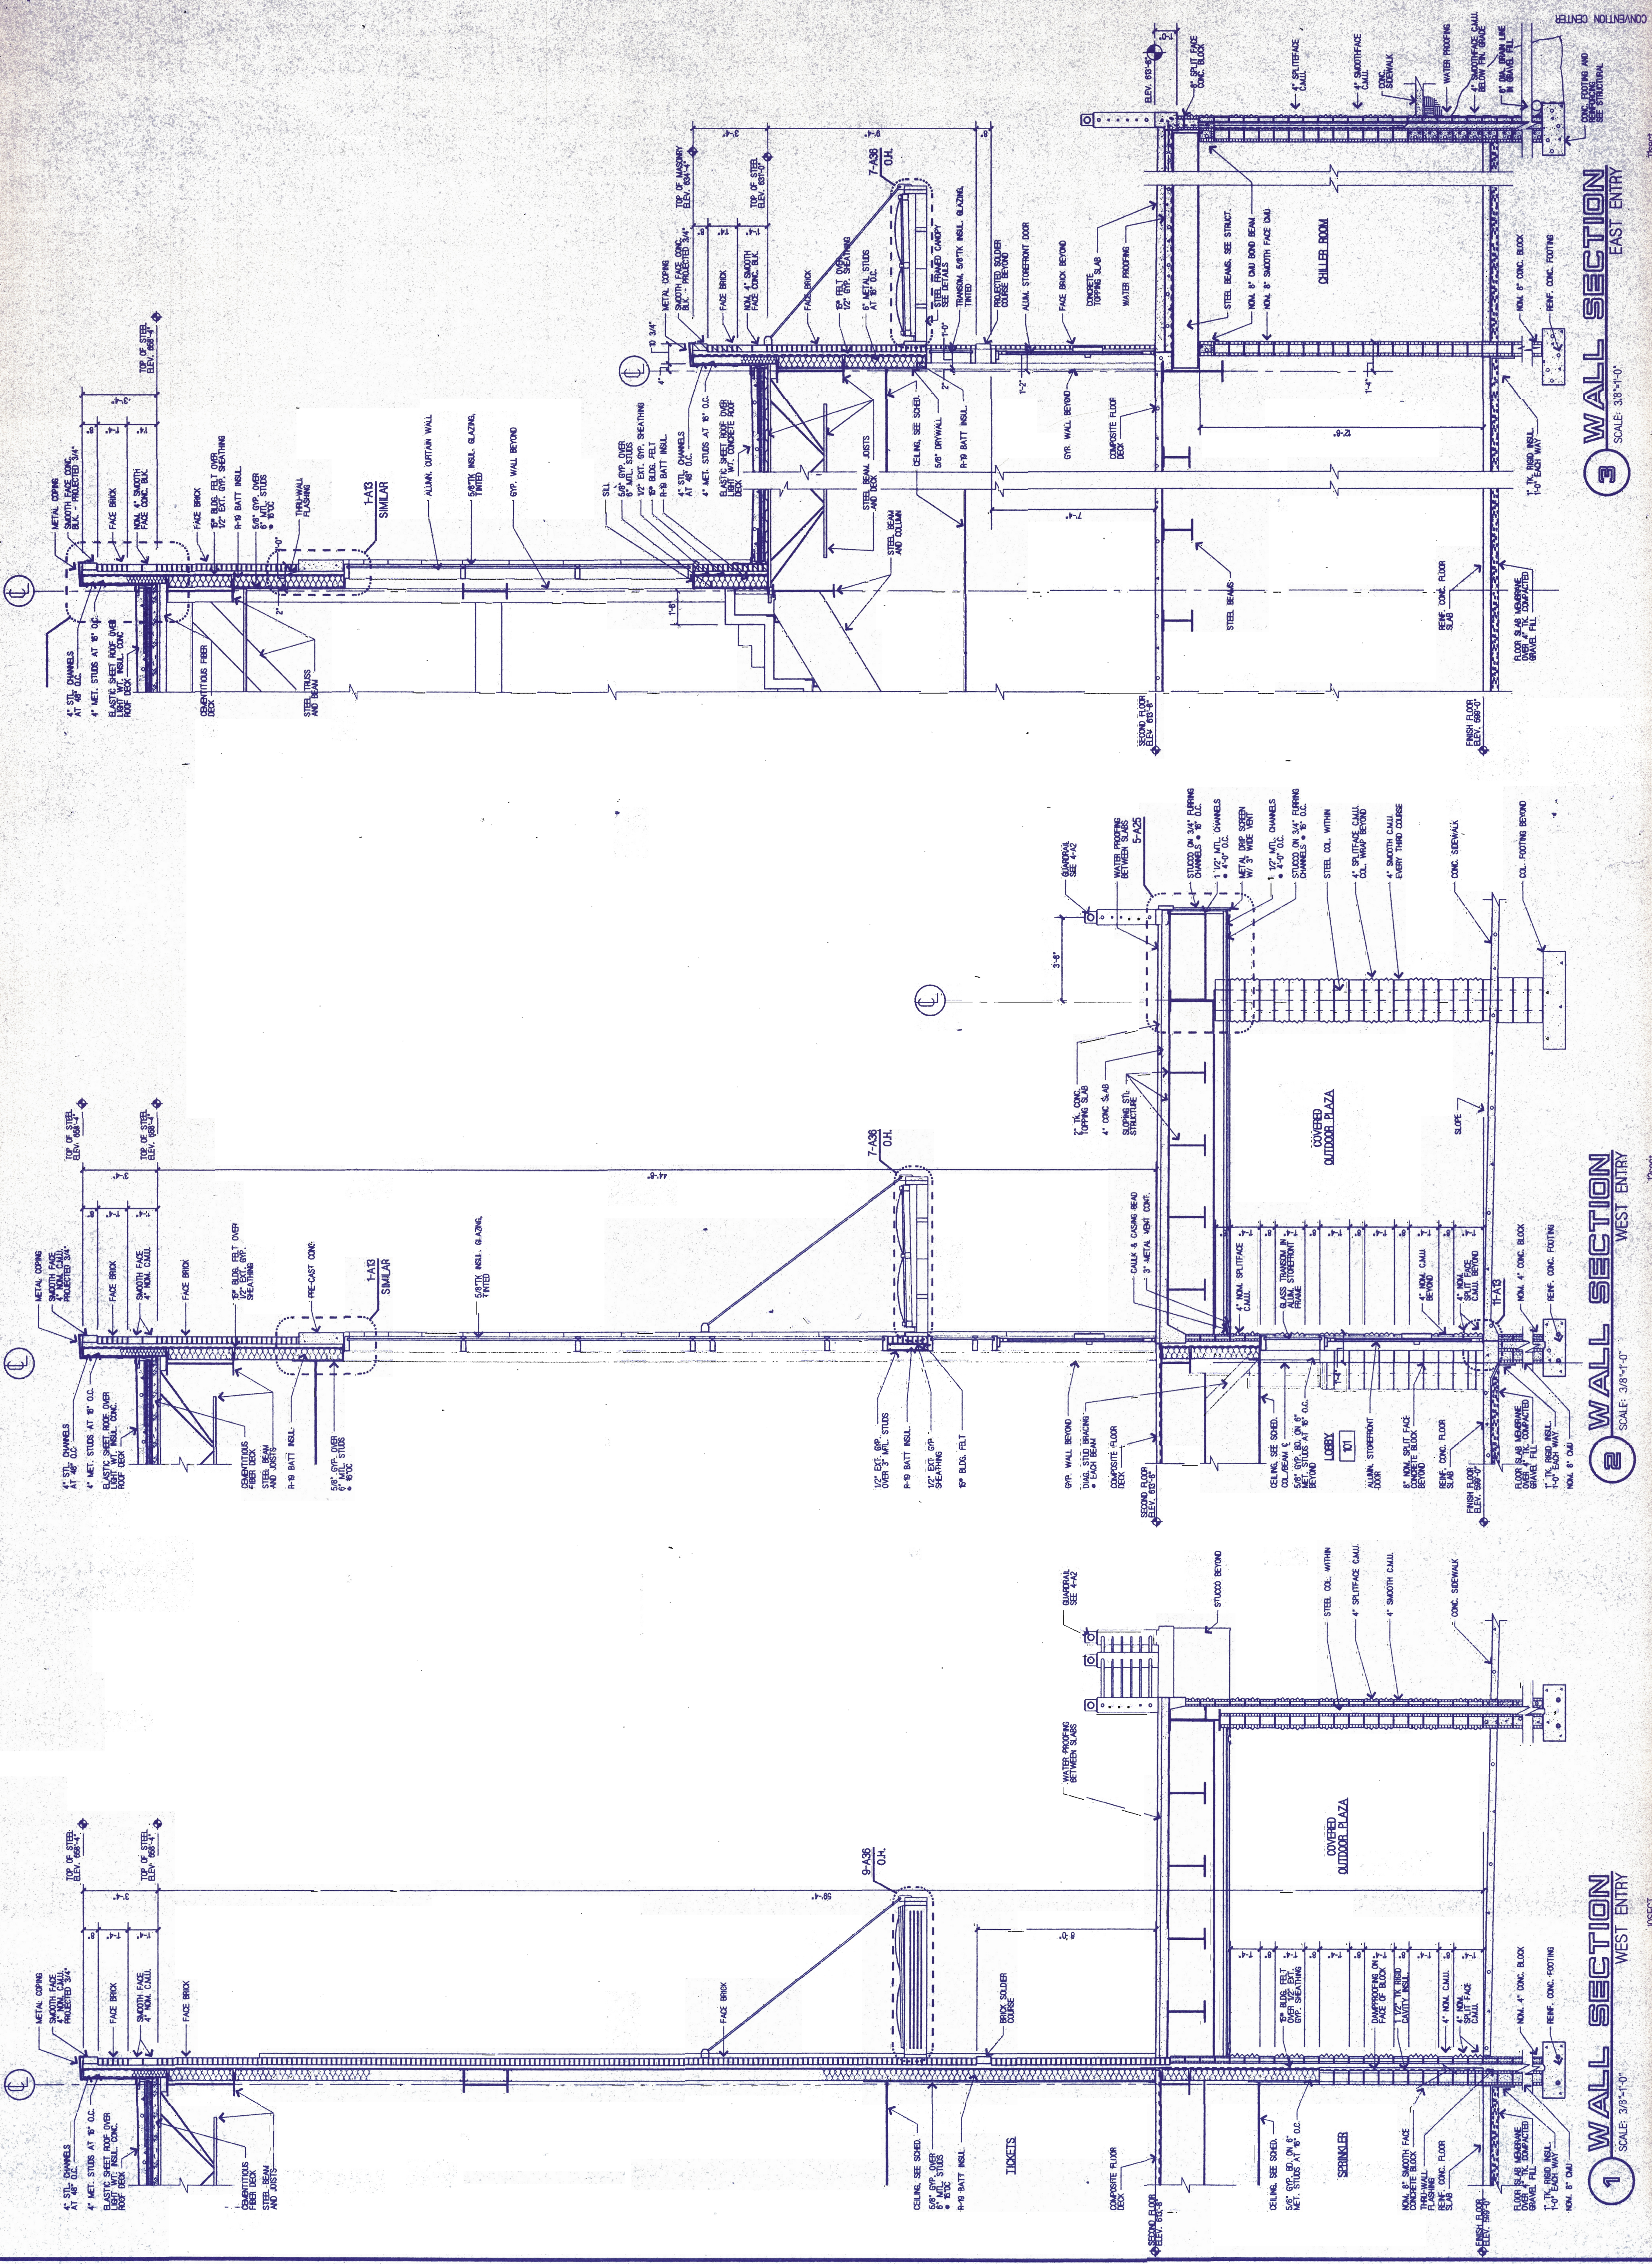

1 WALL SECTION
SCALE: 3/8"=1'-0"
WEST ENTRY

2 WALL SECTION
SCALE: 3/8"=1'-0"
WEST ENTRY

3 WALL SECTION
SCALE: 3/8"=1'-0"
EAST ENTRY

HOME

JAMES W. BUCKLEY & ASSOCIATES INC. ARCHITECTS
SWMANBORO AND ALBANY
BERGHA

GEORGIA

SWANSON AND ALBANY

GEORGIA
JUL 10 1966
ATLANTA, GA 30303

E.D. DRAWN BY	CHECKED BY	APPROVED BY	NOVEMBER 15, 1983 DATE	NOT2288 PROJECT NO.
------------------	------------	-------------	---------------------------	------------------------

A22

OF 70 A SHEETS

RIGHT © 1993. ALL RIGHTS RESERVED

SCALE: 3/4"=1'-0" STAIR • CONTROL BOOTH

SCALE: 3/4"=1'-0" STAIR • CONTROL BOOTH

ALF: 3/8"-1'-0" TYP.

ALF: 3/8"=1'-0" TYP.

MEETING ROOMS

MEETING ROOMS

SCALE: 1 1/2"=1'-0"

SCALE: 1 1/2"=1'-0"

SCALE: 3/8"=1'-0"

SCALE: 3/8"=1'-0"

SCALE: 3/8"=1'-0"

SCALE: 3/8"=1'-0"

13854

4sect

1000/sect

[illegible][illegible][illegible][illegible]