
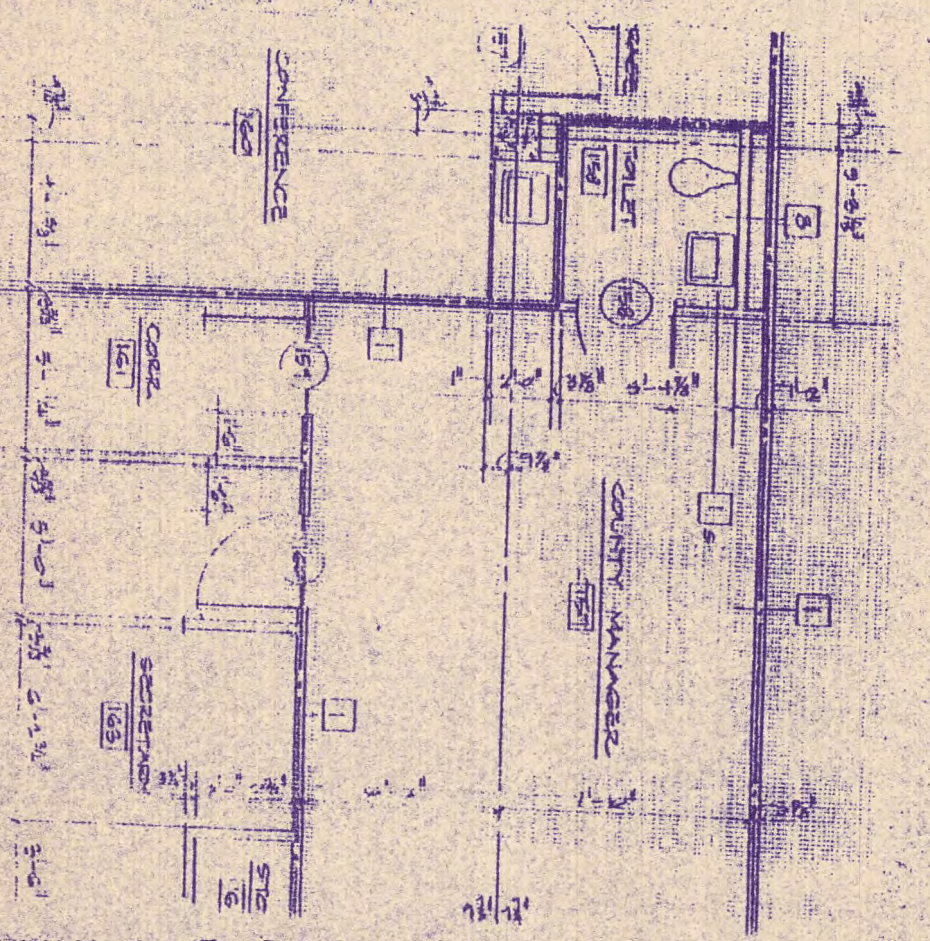


FIRST FLOOR PLAN

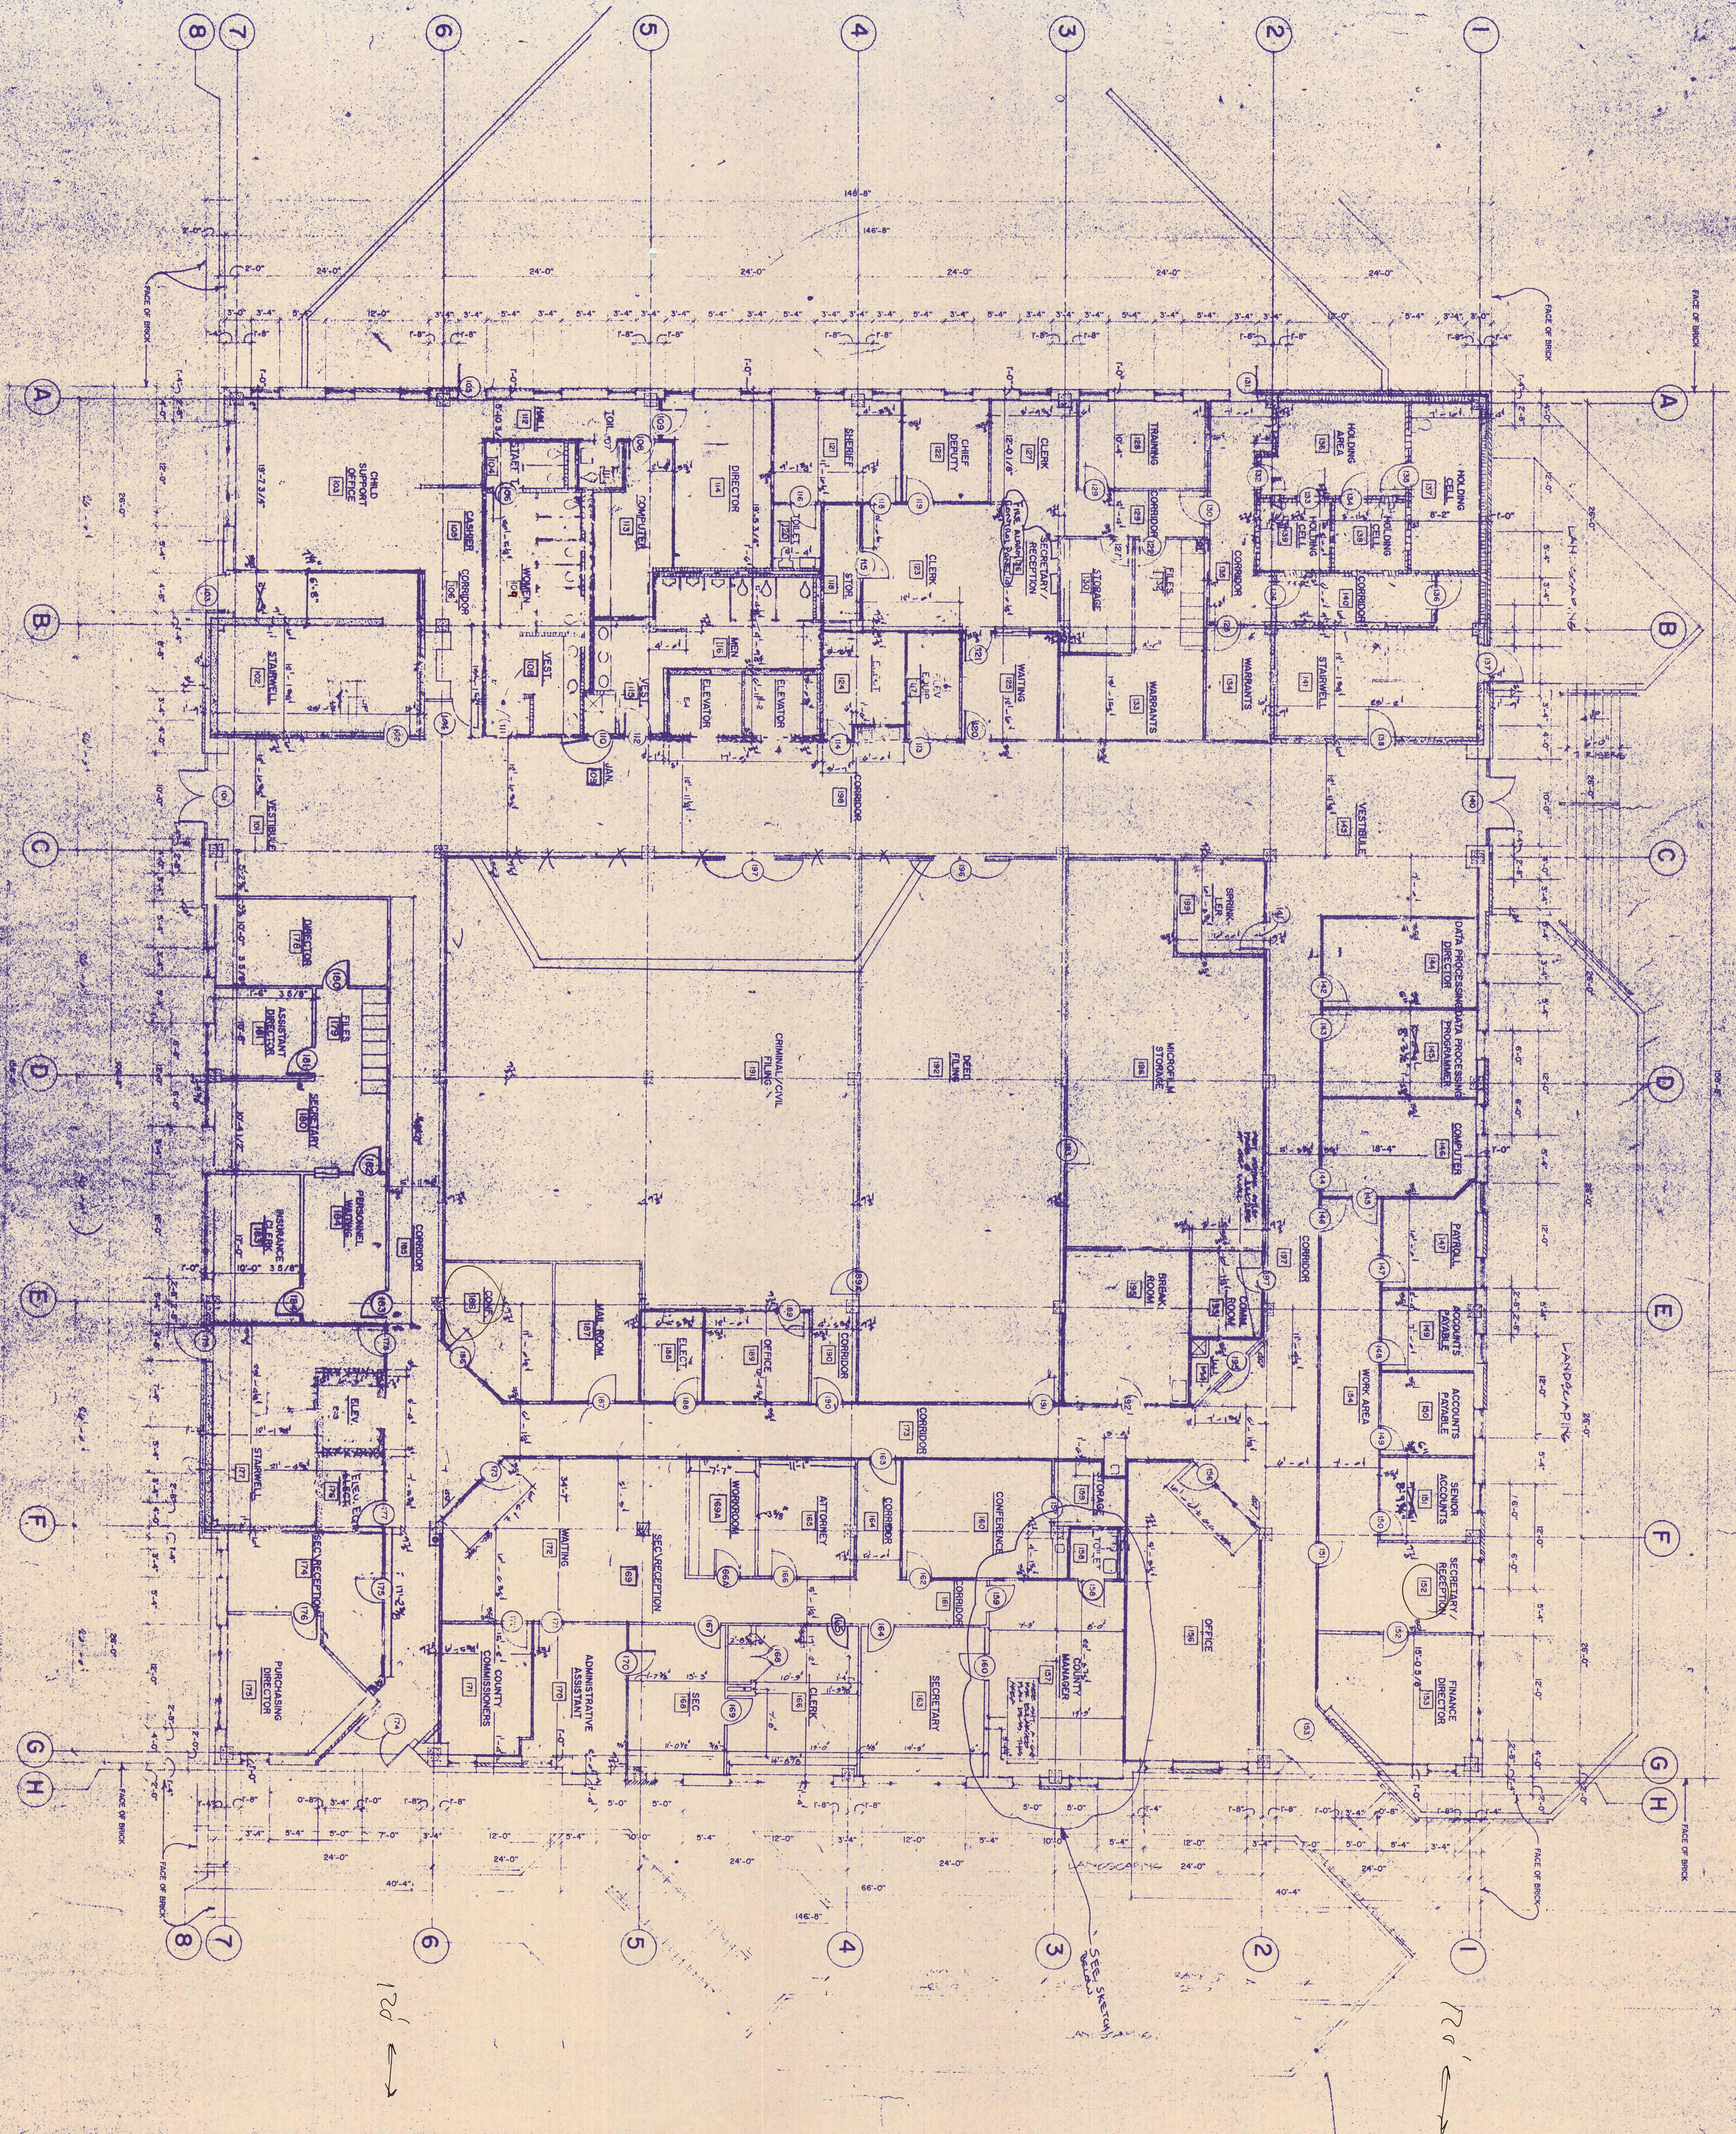

OFFICE BUILDING

A-41

THE FORUM - ROME

JAMES W. BUCKLEY & ASSOCIATES, INC. - ARCHITECTS

SWAINSBORO, ALBANY AND ROME, GEORGIA



